FilmL.A., Inc.
6255 W Sunset Blvd, 12th Floor
Hollywood, CA 90028
t: (213)977-8600 - f: (213)977-8601
www.filmla.com

Summary Information

Permit No: F00140861 **Type of Permit:** FILMING **Release Date:** 08/06/2018

Production Company CMS PRODUCTIONS

Insured Company Name CMS PRODUCTIONS
Contact Phone No. 1 424-228-4262
Contact Phone No. 2
Fax
Address 13348 WEST WASHINGTON BLVD
LOS ANGELES, California 90066

Production Title TECHSTYLE

Type of Production Commercial - Standard

Producer Erin Kelly

Director Matthew D Cohen

1st AD Scott Finley

Production Manager Michelle Torres

FilmL.A. Coordinator CJ Leavens

Location Manager Fred Jove
Primary Phone Mobile - (661) 433-1138
Secondary Phone

Location Assistant n/a n/a
Primary Phone Mobile - 000-000-0000
Secondary Phone

Fees

Posting 600	$138.00
Posting 1200	$276.00
Notification Charge	$170.00
FILMLA NON-REFUNDABLE FILM APPLICATION FEE	$685.00
LA CITY LANE AND STREET CLOSURE FEE	$312.00
LA CITY FIRE SAFETY OFFICER	$2,890.00
LA CITY FIRE DEPARTMENT SPOT CHECK SURCHARGE	$85.00

Total Permit Fee $4,556.00

Number of Locations 1

NOT A PERMIT

FilmL.A., Inc.
6255 W Sunset Blvd, 12th Floor
Hollywood, CA 90028
t: (213)977-8600 - f: (213)977-8601
www.filmla.com

Summary Information — Location

Permit Number	F00140861	**Location Manager**	Fred Jove
Production Company	CMS PRODUCTIONS	Primary Phone	Mobile - (661) 433-1138
Insured Company	CMS PRODUCTIONS	Secondary Phone	
Production Title	TECHSTYLE		

Location Address	110 N Mapleton Dr, Los Angeles, CA, 90077
Location Type	Private Residence
Prep Dates	8/6/2018 - 8/6/2018 06:00 - 22:00 1 day
Film Dates	8/7/2018 - 8/7/2018 06:00 - 22:00 1 day
Open or Closed to the Public	Closed
Generic Conditions	*Certain service and personnel fees required by jurisdictional agencies are not collected by FilmL.A. Any such fees must be paid directly to the appropriate agency, and a separate invoice will be provided to the permittee. *LAFD UFSO: Company must contact FilmL.A. for extension of the Uniformed Fire Safety Officers' hours. During normal business hours, UFSO must also inform the LAFD Film desk of the extension. All travel lanes and bike lanes shall be closed per the WATCH manual. Community Survey Obtained Must comply with attached conditions Must Maintain 5' Clearance on Sidewalks/Walkways Must maintain local/emergency access No cast or crew parking on area streets Number of uniformed officers listed on the permit is a minimum requirement. Permittee remains responsible for deploying a sufficient number of uniformed officers to provide traffic and crowd control to ensure the safety of the film crew and the public. Traffic control must be done in accordance w/MUTCD Traffic Officers Required Uniformed officers shall have a copy of the film permit in their possession and are required to confirm that all traffic control signage devices are in place.
Please see attached documents	Mapleton Dr (closure) btwn Sunset Blvd & Faring Rd - TechStyle Inc.pdf AA TechStyle 2018 (002).pdf

Equipment on Location

Type	Quantity
5 or 10 ton trucks	2
Cast/Crew vehicles	65
Cube Trucks	6
Generator	2

Personnel on Location

Type	Quantity
Cast	4
Crew	70
LA City UFSO assigned	1
Off-Duty/Retired	2

NOT A PERMIT

FilmL.A., Inc.
6255 W Sunset Blvd, 12th Floor
Hollywood, CA 90028
t: (213)977-8600 - f: (213)977-8601
www.filmla.com

Summary Information — Location

Permit Number F00140861
Production Company CMS PRODUCTIONS
Insured Company CMS PRODUCTIONS
Production Title TECHSTYLE

Location Manager Fred Jove
Primary Phone Mobile - (661) 433-1138
Secondary Phone

Vans	2	LAPD Officer(s)

Filming Activities Equipment on property; Exterior Dialogue; Exterior establishing shots; Exterior models against scenery; Exterior motion without sound; Interior Dialogue; Interior models against scenery; Interior motion without sound;

Jurisdiction **Political:** Los Angeles City - Council District 05 **Police:** Los Angeles Police Department **Fire:** Los Angeles City

Thomas Guide **Page:** 592 **Grid:** C7

Approvals

LOS ANGELES CITY POLICE DEPARTMENT	Vincent Aguirre
FILML.A. CLOSURES	Joshua Mingo
LOS ANGELES CITY DEPARTMENT OF PUBLIC WORKS	Jessica Castro
LOS ANGELES CITY FIRE DEPARTMENT - FILM UNIT	Carlos Morel

Coordinator Note UFSO Required 8/6 and 8/7 0600-2200 (16 hours each)

Parking

Base Camp Location Type : Other Location — 215 Charles E. Young Dr North, Los Angeles, CA, 90095

Crew Parking Location Type : Other Location — 215 Charles E. Young Dr North, Los Angeles, CA, 90095

Parking Notes
parking structure 3

Posting "No Parking" signs B/S N MAPLETON DR, SUNSET BLVD - N FARING RD

Approximate Footage 901 - 1200 **Log Number** 211219

Date(s) 8/6/2018 to 8/7/2018 **Time(s)** 06:00 to 22:00

Posting "No Parking" signs E/S N FARING RD, N MAPLETON - DELFERN DR

Approximate Footage 301 - 600 **Log Number** 211220

Date(s) 8/6/2018 to 8/7/2018 **Time(s)** 06:00 to 22:00

NOT A PERMIT

FilmL.A., Inc.
6255 W Sunset Blvd, 12th Floor
Hollywood, CA 90028
t: (213)977-8600 - f: (213)977-8601
www.filmla.com

Summary Information — Location

Permit Number F00140861
Production Company CMS PRODUCTIONS
Insured Company CMS PRODUCTIONS
Production Title TECHSTYLE

Location Manager Fred Jove
Primary Phone Mobile - (661) 433-1138
Secondary Phone

Lane / Full Closure FULL CLOSURE: N MAPLETON DR, SUNSET BLVD - N FARING RD

Approximate Footage 301 - 600

Date(s) 8/6/2018 to 8/7/2018 **Time(s)** 06:00 to 22:00

NOT A PERMIT

Permit #F00140861

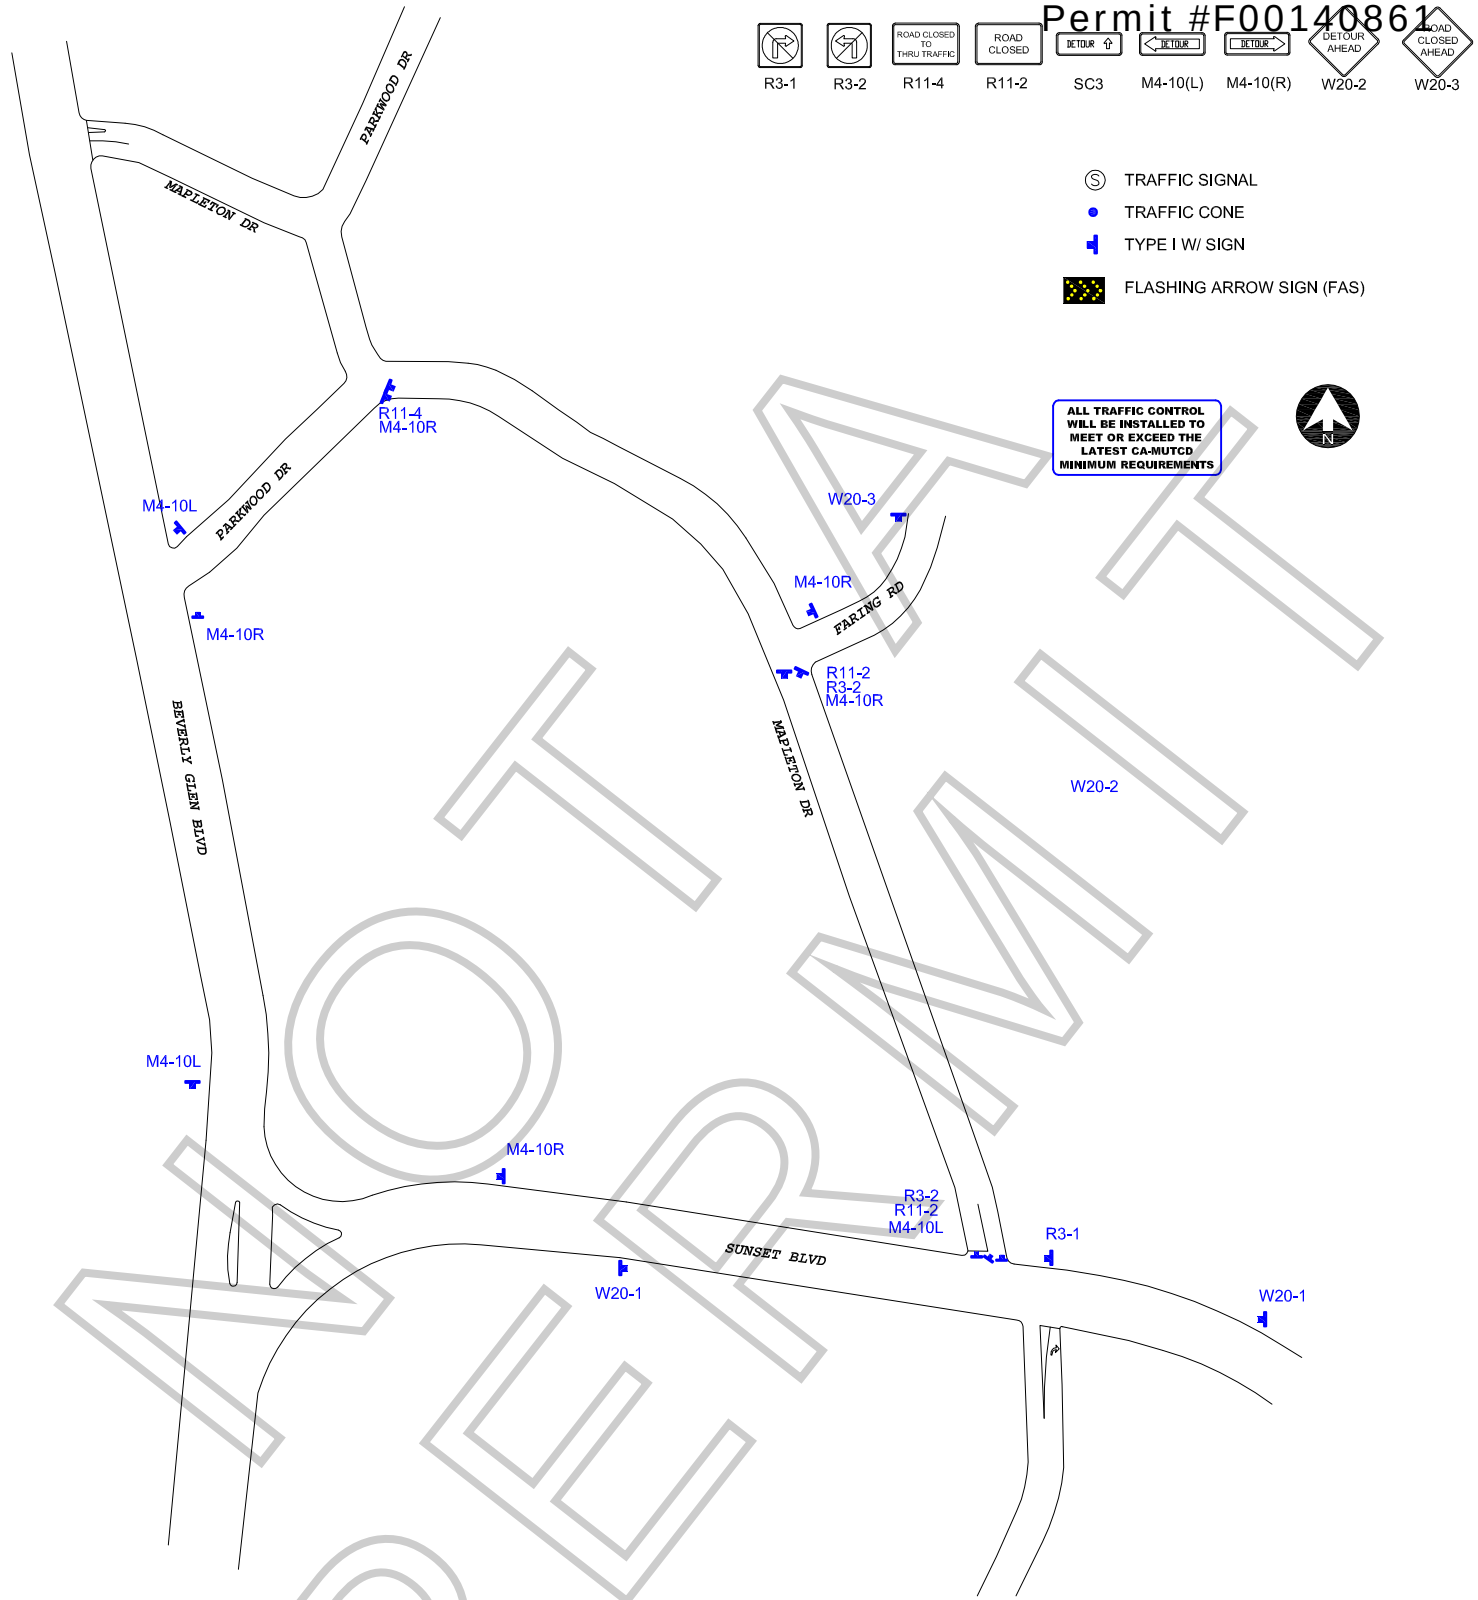

NOT A PERMIT

WORK ZONE TRAFFIC CONTROL PLAN
GENERAL NOTES

1. DATE/TIME: 8-6-18 & 8-7-18 FROM 06:00 HOURS TO 22:00 HOURS.

2. ALL SIGNING, STRIPING, AND TRAFFIC CONTROL DEVICES SHALL CONFORM TO THE (CURRENT) STATE OF CALIFORNIA DEPARTMENT OF TRANSPORTATION (CALTRANS) STANDARD PLANS AND STANDARD SPECIFICATIONS, CALIFORNIA MUTCD, AND ANY ADDENDUMS THERETO, AND AS SHOWN ON THESE PLANS, SYMBOLS AND ABBREVIATIONS USED ARE SHOWN ON CALTRANS STANDARD PLANS.
3. THERE WILL BE NO INTERFERENCE WITH TRAFFIC SIGNALS OR CROSSWALKS.
4. CONES WILL BE 28" MINIMUM HEIGHT AND HAVE REFLECTORIZED SLEEVES FOR NIGHT WORK.
5. POLICE WILL DIRECT TRAFFIC IF NECESSARY.

TCP FOR:	TECHSTYLE, INC: "TECHSTYLE"
LOCATION:	FULL STREET CLOSURE OF MAPLETON DR BTWN SUNSET BLVD & FARING RD LOS ANGELES, CALIFORNIA
CONTACT:	CONRAD ELROD OFFICE# 818.347.9929 FRED JOVE PH# 661-433-1138
	JCL TRAFFIC SERVICES (213) 622-9775 C31-CA Lic # 805357
DATE / REVISIONS	DRAFTER: MARIO MENJIVAR SCALE: N.T.S. FILM LA: CL

APPOINTMENT OF FILM THIS PRODUCTION SERVICES, INC. AS AUTHORIZED AGENT AND REPRESENTATIVE

I certify that I am a representative of TechStyle Inc. ("Principal") and am
Name of "Principal" / Production Company
authorized to enter into binding contractual agreements on Principal's behalf provided Principal has pre-approved such agreements. I further certify that I am authorized by principal to appoint other representatives and agents for Principal and to give such representatives and agents authority to enter into and bind Principal to agreements relating to the issuance and compliance with location film (e.g. theatrical, television, commercial, and other motion picture filming) and still photographic permits, including the permits themselves and any riders to such permits. Acting on the behalf of Principal in my capacity as it's authorized representative, I appoint Film This Production Services, Inc. (a.k.a. Film This) and it's employees and agents ("Film This") as Principal's authorized representatives and agents to apply for and receive location film (e.g. theatrical, television, commercial, and other motion picture filming) and still photographic permits on behalf of Principal through the *FILML.A., INC.* for any city , county or other jurisdiction where *FILML.A., INC.* operates, in accordance with Principal's instructions, to negotiate, discuss, accept, modify, agree to bind the Principal to the terms and conditions of such permits (including any restrictions and/or community guidelines applicable to any such permit) and to execute such permits on behalf of Principal. Principal understands, acknowledges and agrees that it (and/or it's insurer) remains responsible for liable and all obligations imposed by or incidental to any permit or rider issued to Principal signed by an employee or agent of (including any coordinator, runner or messenger used by) Film This. Principal further agrees to comply with the terms and conditions of any such permits and hereby appoints Film This as an authorized representative to facilitate compliance with such terms and conditions following issuance of such permits and to enter into agreements for Principal with respect thereto. Any person, City, agency, entity or organization (including *FILML.A., INC.* and any city, county or other jurisdiction where *FILML.A., INC.* operates) may rely on this appointment and not need obtain any further authorization for any act described herein. An original or faxed copy of this appointment shall be sufficient and may be treated as an original for all purposes. The appointment may be revoked by Principal at anytime in writing delivered to *FILML.A., INC.*, but in any case shall expire one (1) year from the date of execution set forth below.

I declare under penalty of perjury under the laws of the State of California that I am authorized to appoint Film This as an agent for Principal and based on that authority I hereby appoint Film This as Principal's agent as set forth herein.

Dated 8/2/18 By _____
Representative's Signature

TechStyle Inc	800 Apollo st
Name of "Principal" (Production Company)	Principal's Address
Michelle Torres	El Segundo, CA 90245
Print Princpal Representative's Name	City, State, Zip Code
Production Supervisor	310-683-0940 ext 1030
Representative's Title (i.e. UPM, Loc Mgr)	Principal's Telephone Number

NOT A PERMIT